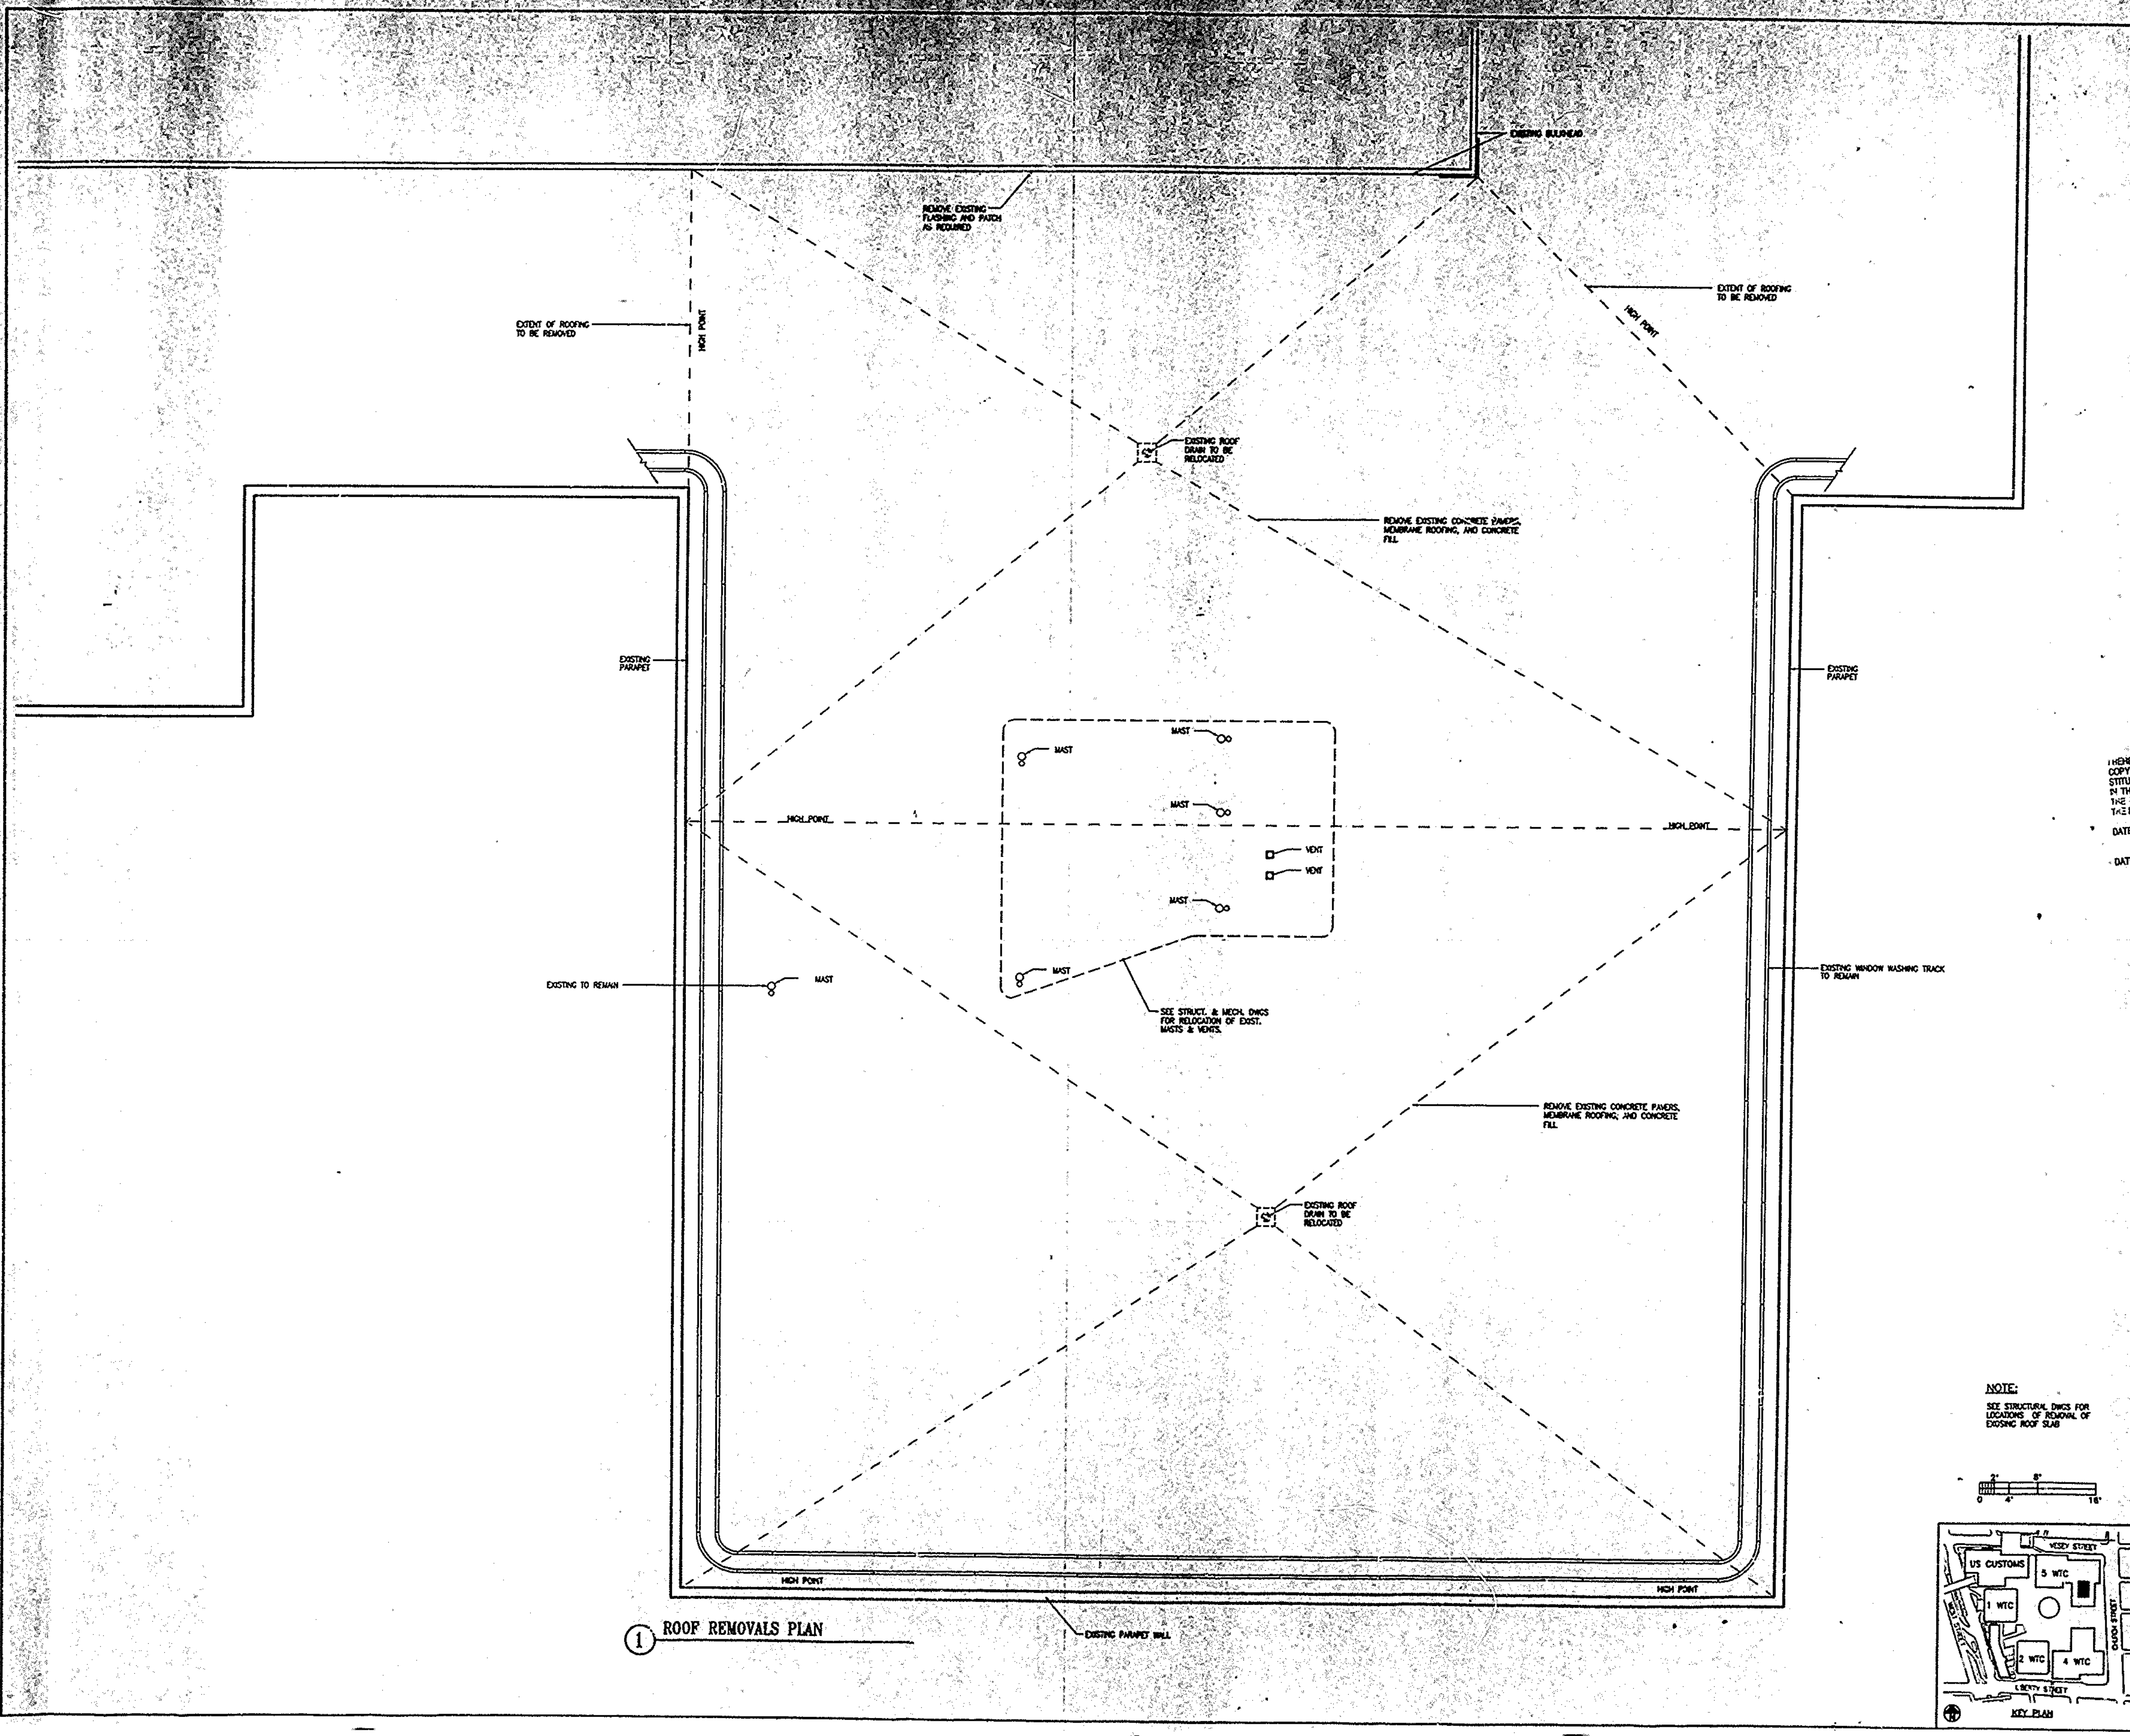

1 ROOF REMOVALS PLAN

Sheet 7 of ~~109~~ 110

THE PORT AUTHORITY OF NY & NJ

ORIGINAL SIGNED & SEALED BY N.Y. P.E. (OR R.A.)

Joseph R. Loring & Associates Inc.
consulting engineers
One Pennsylvania Plaza
New York, New York 10119-0046
Tel. (212) 563-7400, Fax: (212) 563-7382

THE OFFICE OF
DAVID ELLIOT LEIBOWITZ PC
ARCHITECTS + PLANNERS

LESLIE E ROBERTSON ASSOCIATES, R.L.L.P.
CONSULTING STRUCTURAL ENGINEERS

I HEREBY CERTIFY THAT THIS IS A TRUE AND CORRECT COPY OF ONE OF THE CONTRACT DRAWINGS CONSTITUTING A PART OF CONTRACT NO. WTC-945.071 IN THE FORM IN WHICH SAID DRAWINGS EXISTED AT THE TIME THE SAID CONTRACT WAS EXECUTED BY THE PARTIES.

DATE 1/16/98 ______ SPEC WRITER

DATE 4/10/98 ______ ENGINEER OF DESIGN

No.	Date	Revision	Approved
	11/17/97	ISSUED FOR BID	

Engineering Department
Design Divisions

The World Trade Center

Title

STANDBY POWER
5 WORLD TRADE CENTER

ARCHITECTURAL

ROOF REMOVAL PLAN

This drawing subject to conditions in contract. All inventions, ideas, designs and methods herein are reserved to Port Authority and may not be used without it's written consent.

Designed by	Drawn by	JRLA Job No.
G.B.	J.C.	

Date	Scale
11/17/97	AS SHOWN

Contract Number	Drawing Number
WTC-945.071	A2-01